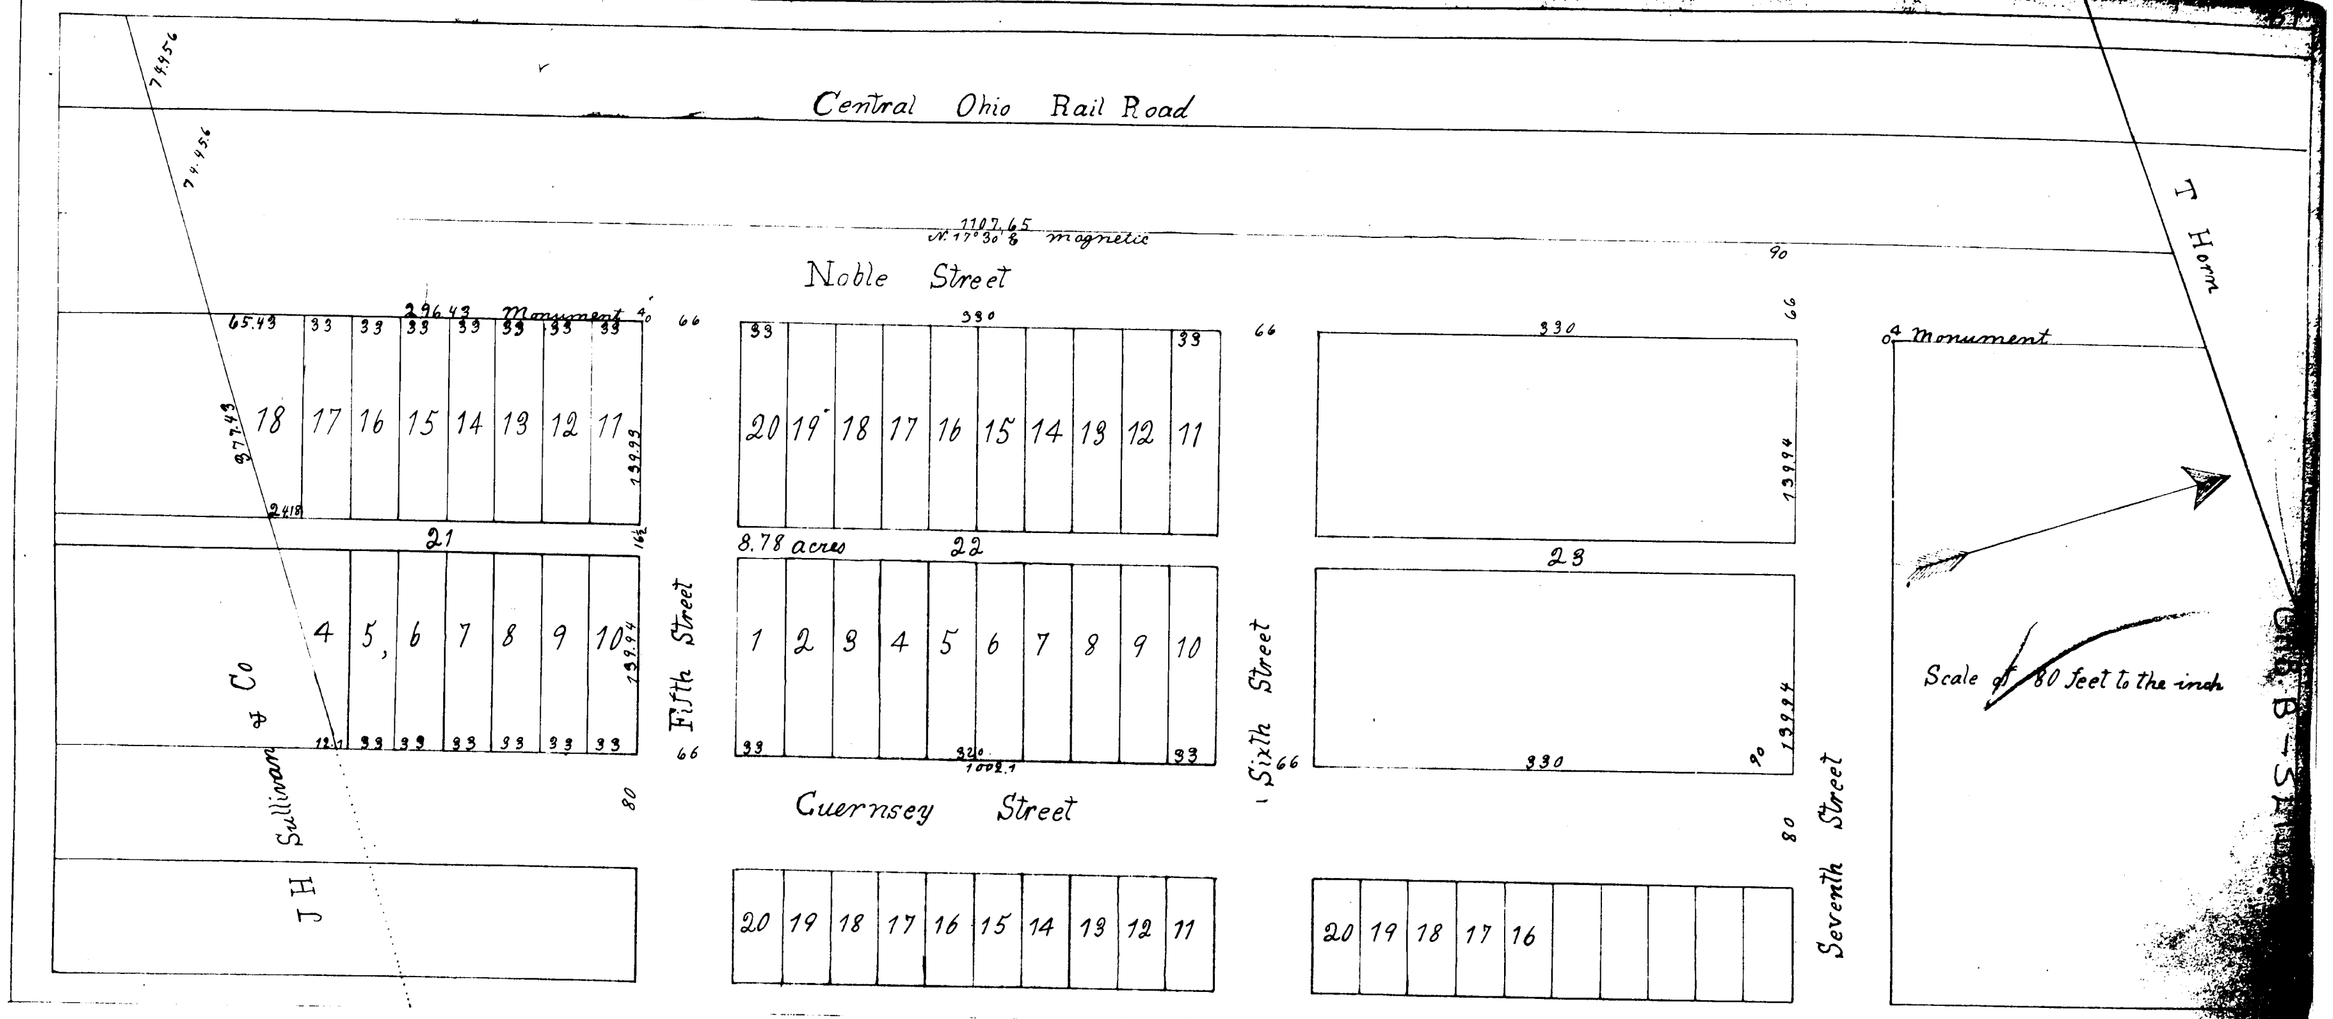

State of Ohio Belmont County: I. S. G. Putnam of said County a very competent Surveyor as I believe for that purpose do hereby certify that the above map of the Second Rodifer Addition to the City of Bellaire was made by me in accordance with an accurate Survey of the premises als made by myself and that the same contains a particular of the Streets Alleys. In Lots and fractional Lots of said Addition Showing by courses distance and monuments. their boundaries and extent inside of the red border together with the numbers of the Squares and number of the Lots into which the Squares are divided and the Streets and Alleys dividing or bounding the Same. There being no public grounds or lots I have designated the points on the above Map where the Proprietors of said premises by my direction have planted and fixed good and Sufficient Stones painted with iron from which to make future Surveys. they being placed four feet North 72° 30' West (magnetic course) from the line of the East Side of Noble Street. one of the above being four feet South 17° 30' West (magnetic course) from the line of the North Side of Seventh Street and the other four feet North 17° 30' East (mag. course) from the line of the South Side of Fifth Street.
In testimony whereof I have hereunto Set my hand this Sixteenth Day of July A. D. 1856.

S. G. Putnam
Surveyor

State of Ohio Belmont County SS:
Personally appeared before the undersigned a Justice of the Peace and for the County of Belmont aforesaid John Kelley one of the Proprietors of the premises on which the above map is laid and acknowledged that the Second Rodifer Addition to the City of Bellaire was Platted by the direction of the Proprietors of said premises and the Same is now laid out as Town and the Streets and Alleys therein taken and regarded as Public Highways.
Witness my hand this Sixteenth day of July A. D. 1856

A. M.
Justice

Entered for Record December 19th 1856 and Recorded Dec. 18th 1856

S. M. Harvey
Recorder B. C. O.

I hereby certify that the above is a correct Copy of the Original

H. S. Hobbs
Recorder

Noah
of the Second Rodifer
to the City of
County Ohio 1856