CAB. C - SLIDE 254

LOCATION PLAN
BEL-147-24.12
1960

SCALE: 1" = 100'

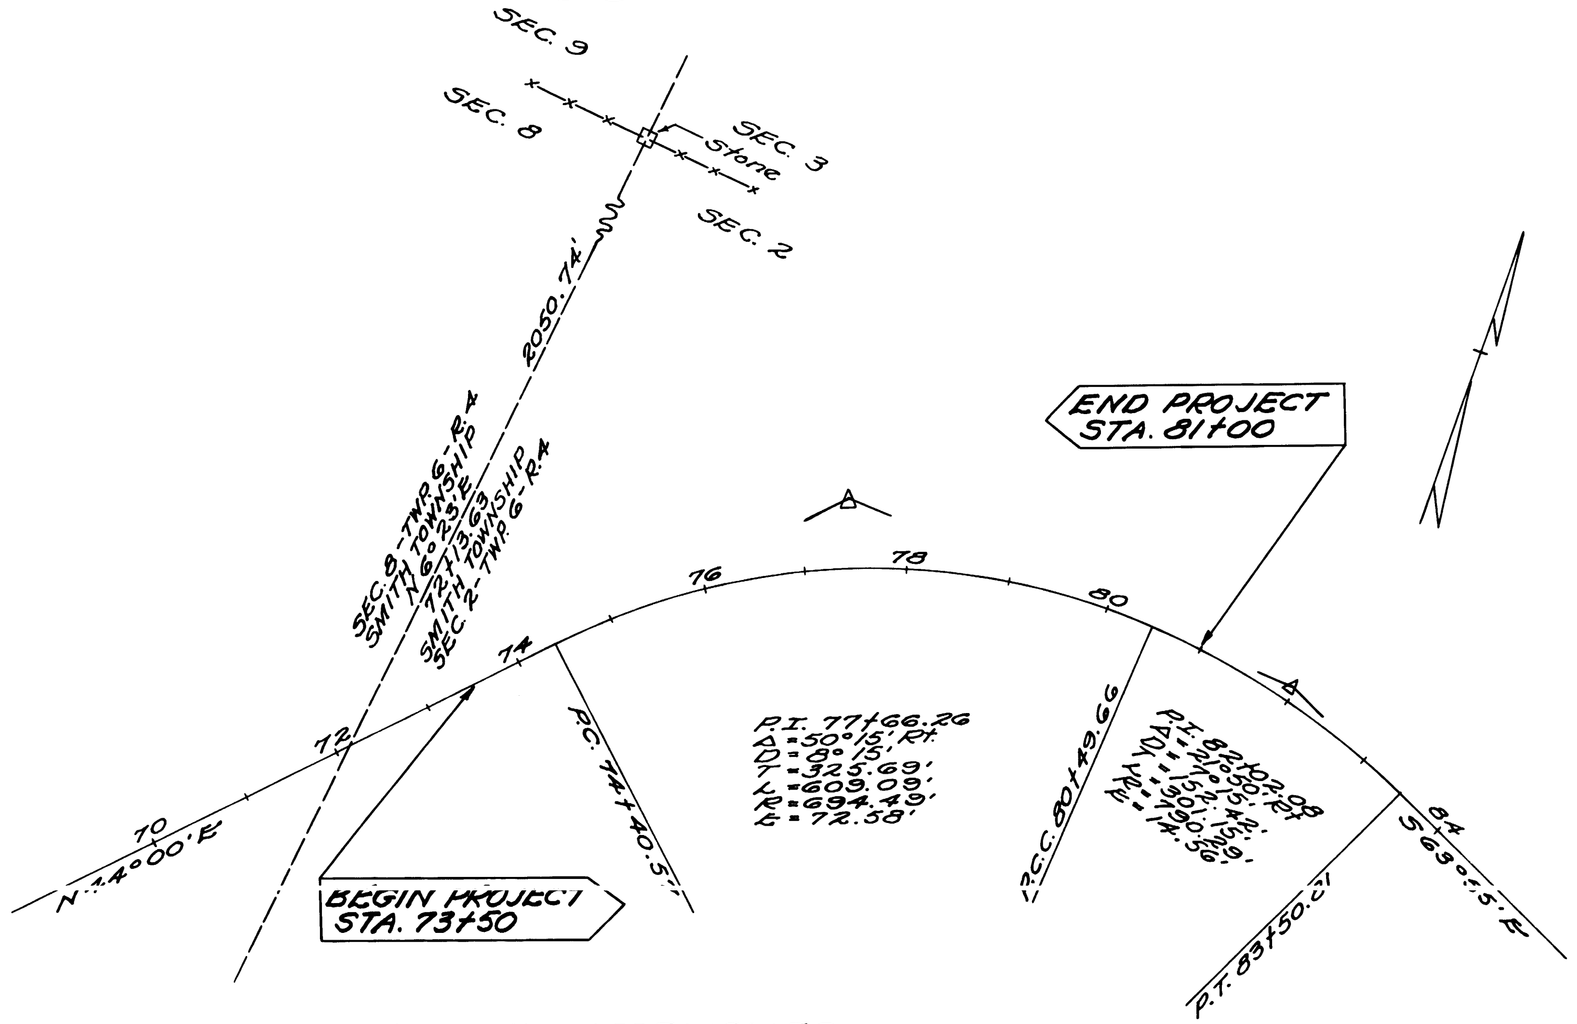

CENTER LINE MONUMENT ASSEMBLIES WILL BE SET ON CENTER LINE DURING CONSTRUCTION AT THE FOLLOWING STATIONS

P.C. 74+40.57
Ext. 77+45.12
P.C.C. 80+49.66
P.T. 83+50.81

44423

BELMONT CO. RECORD OF PLATS
VOL. 12 PAGE 1
RECEIVED
MAY 22 12 30 PM '61
RECORDED MAY 22, 1961
NICK MUNAS
RECORDER

#11.25 PAID

Approved
5/15/61 C. Engr.

I hereby certify that this plat is correct to the best of my knowledge and belief.

Wm P McKenna — 5-9-61

DIVISION ENGINEER — DATE