...Lots
...Belmont Co Ohio
3.

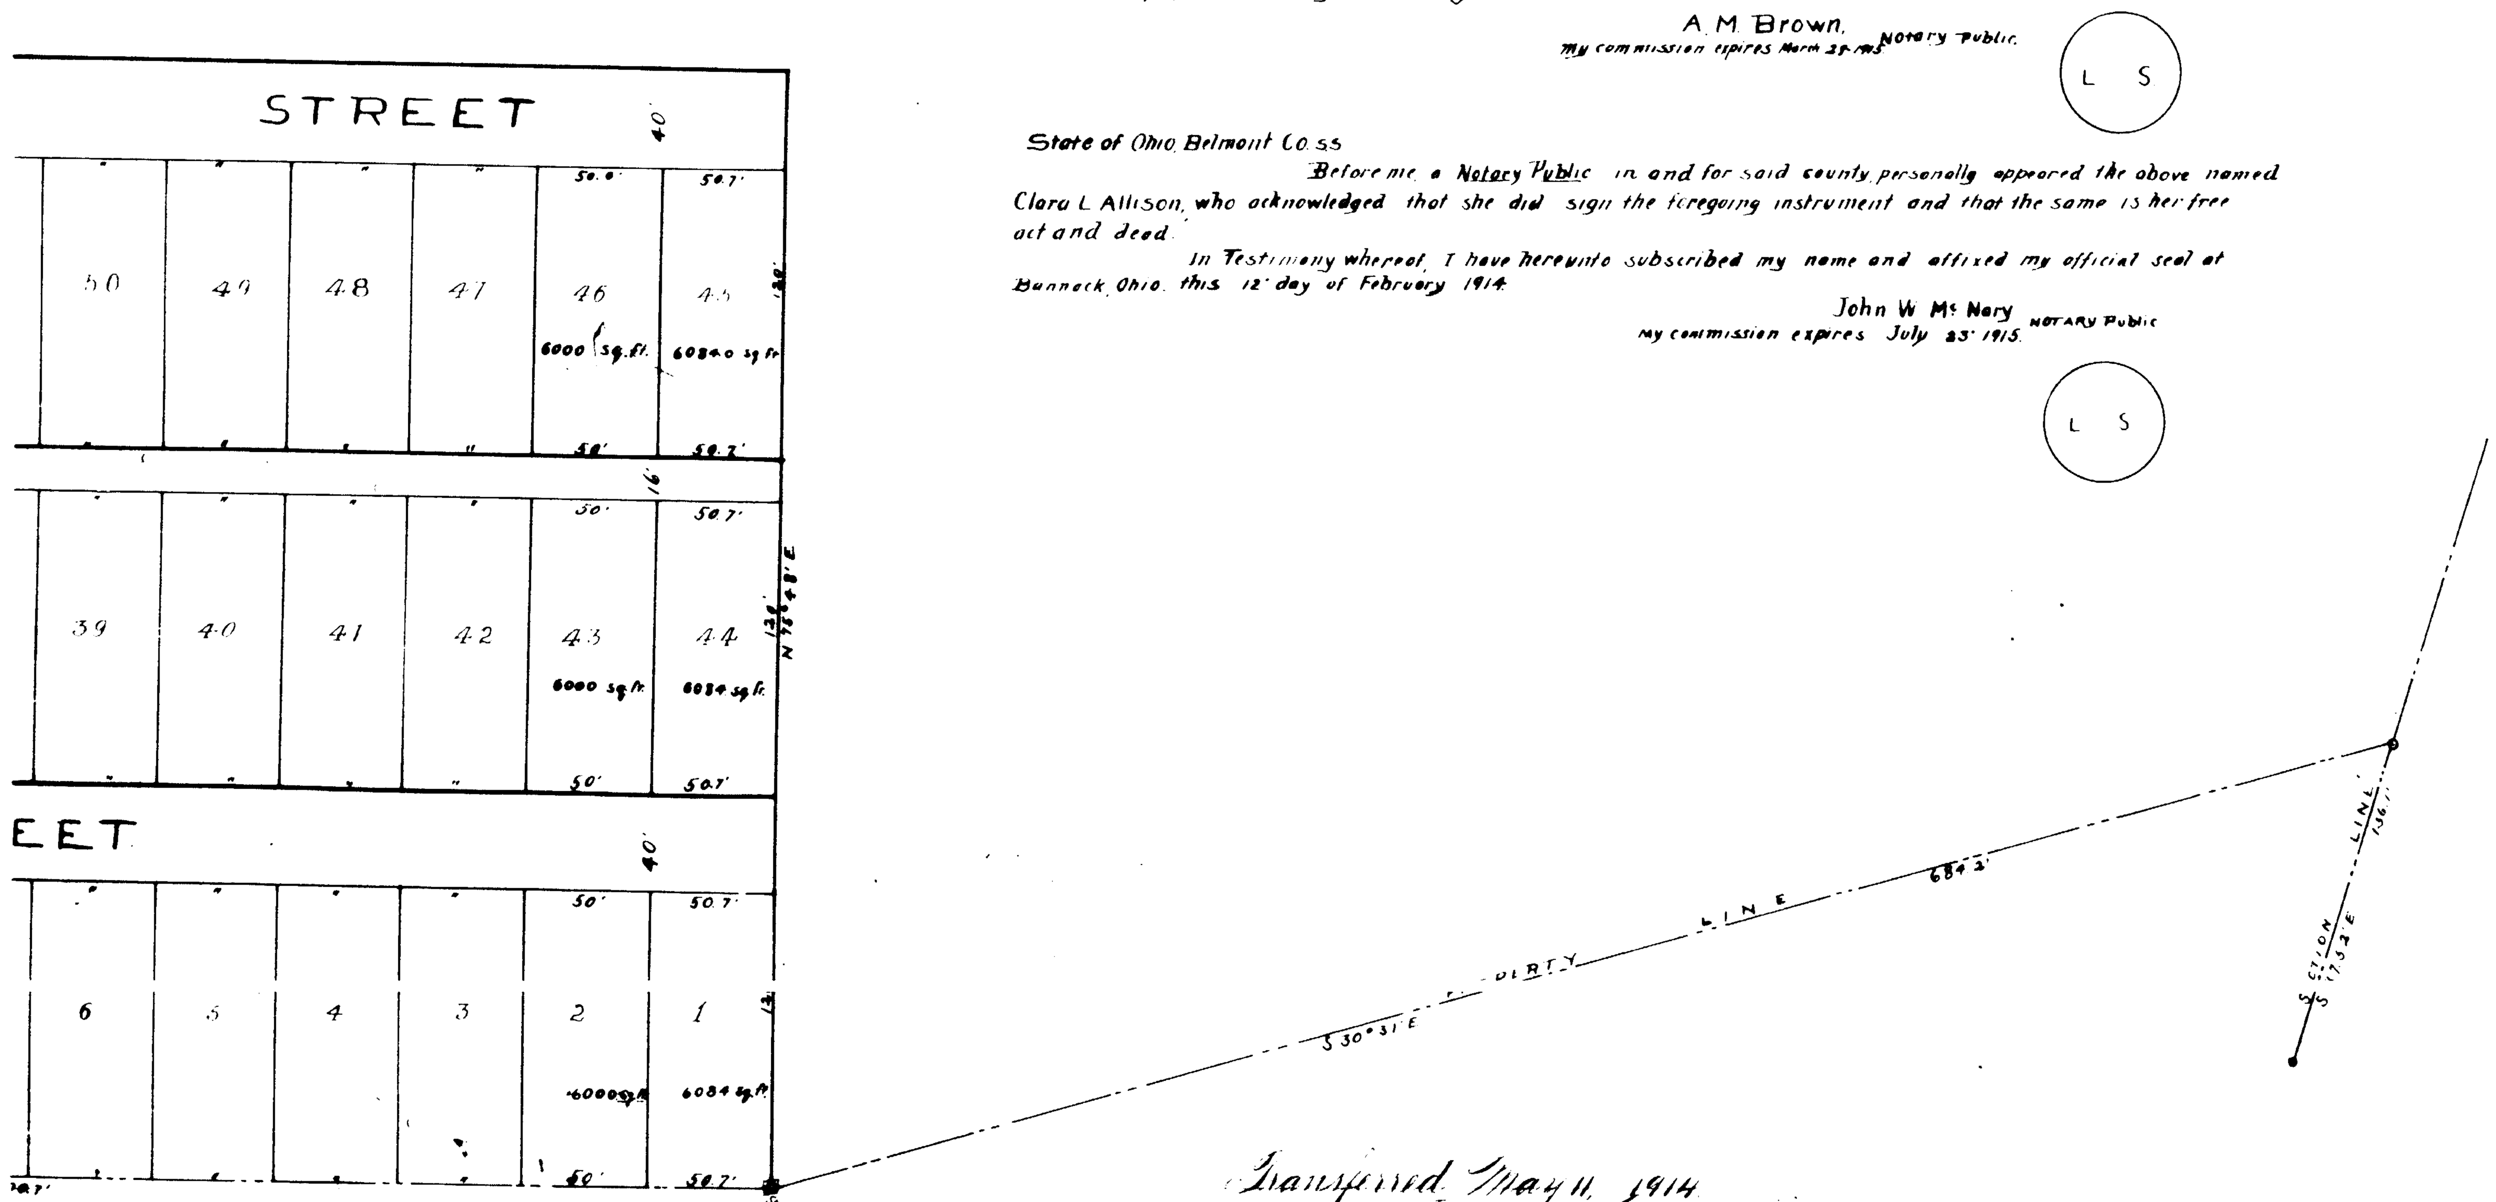

St Clairsvill Ohio. January 17. 1914

We the undersigned owners of the land shown on this plat and survey do hereby assent to and adopt this subdivision of the same and the same was made at our request. The streets as shown on this plat we hereby dedicate to public use.

S. E. Fry
A. M. Brown } witness to
W. R. ALLISON
CLARA L. ALLISON
ALBERT SMITH
JOHN W. McNARY } witness

The State of Ohio Belmont Co ss

Before me a notary Public in and for said County personally appeared W R Allison who acknowledged that he did sign the foregoing instrument for and that the same is his free act and deed.

In testimony whereof I have hereunto subsribed my name and affixed my official seal at St. Clairsville, O this 17 day of January 1914.

A. M. Brown, Notary Public
My commission expires March 29 1915

L S

State of Ohio, Belmont Co. ss

Before me a Notary Public in and for said county personally appeared the above named Clara L Allison, who acknowledged that she did sign the foregoing instrument and that the same is her free act and deed.

In Testimony whereof, I have hereunto subscribed my name and affixed my official seal at Bannock, Ohio. this 12 day of February 1914.

John W. Mc Nary NOTARY Public
My commission expires July 25 1915.

L S

Transferred May 11, 1914
Emerson Campbell
C. B. McCort Auditor
Fee 50 ct. Dep.

Received for Record
May 11th 1914 at 1 P.M.
Recorded May 19th 1914 in Vol. 7
a Page 10 Record of Plats
Fee $1.25 pd. By J. G. Steffy Dep.
C. C. Dorman Recorder

TRACING No.

CAB D - SLIDE 31